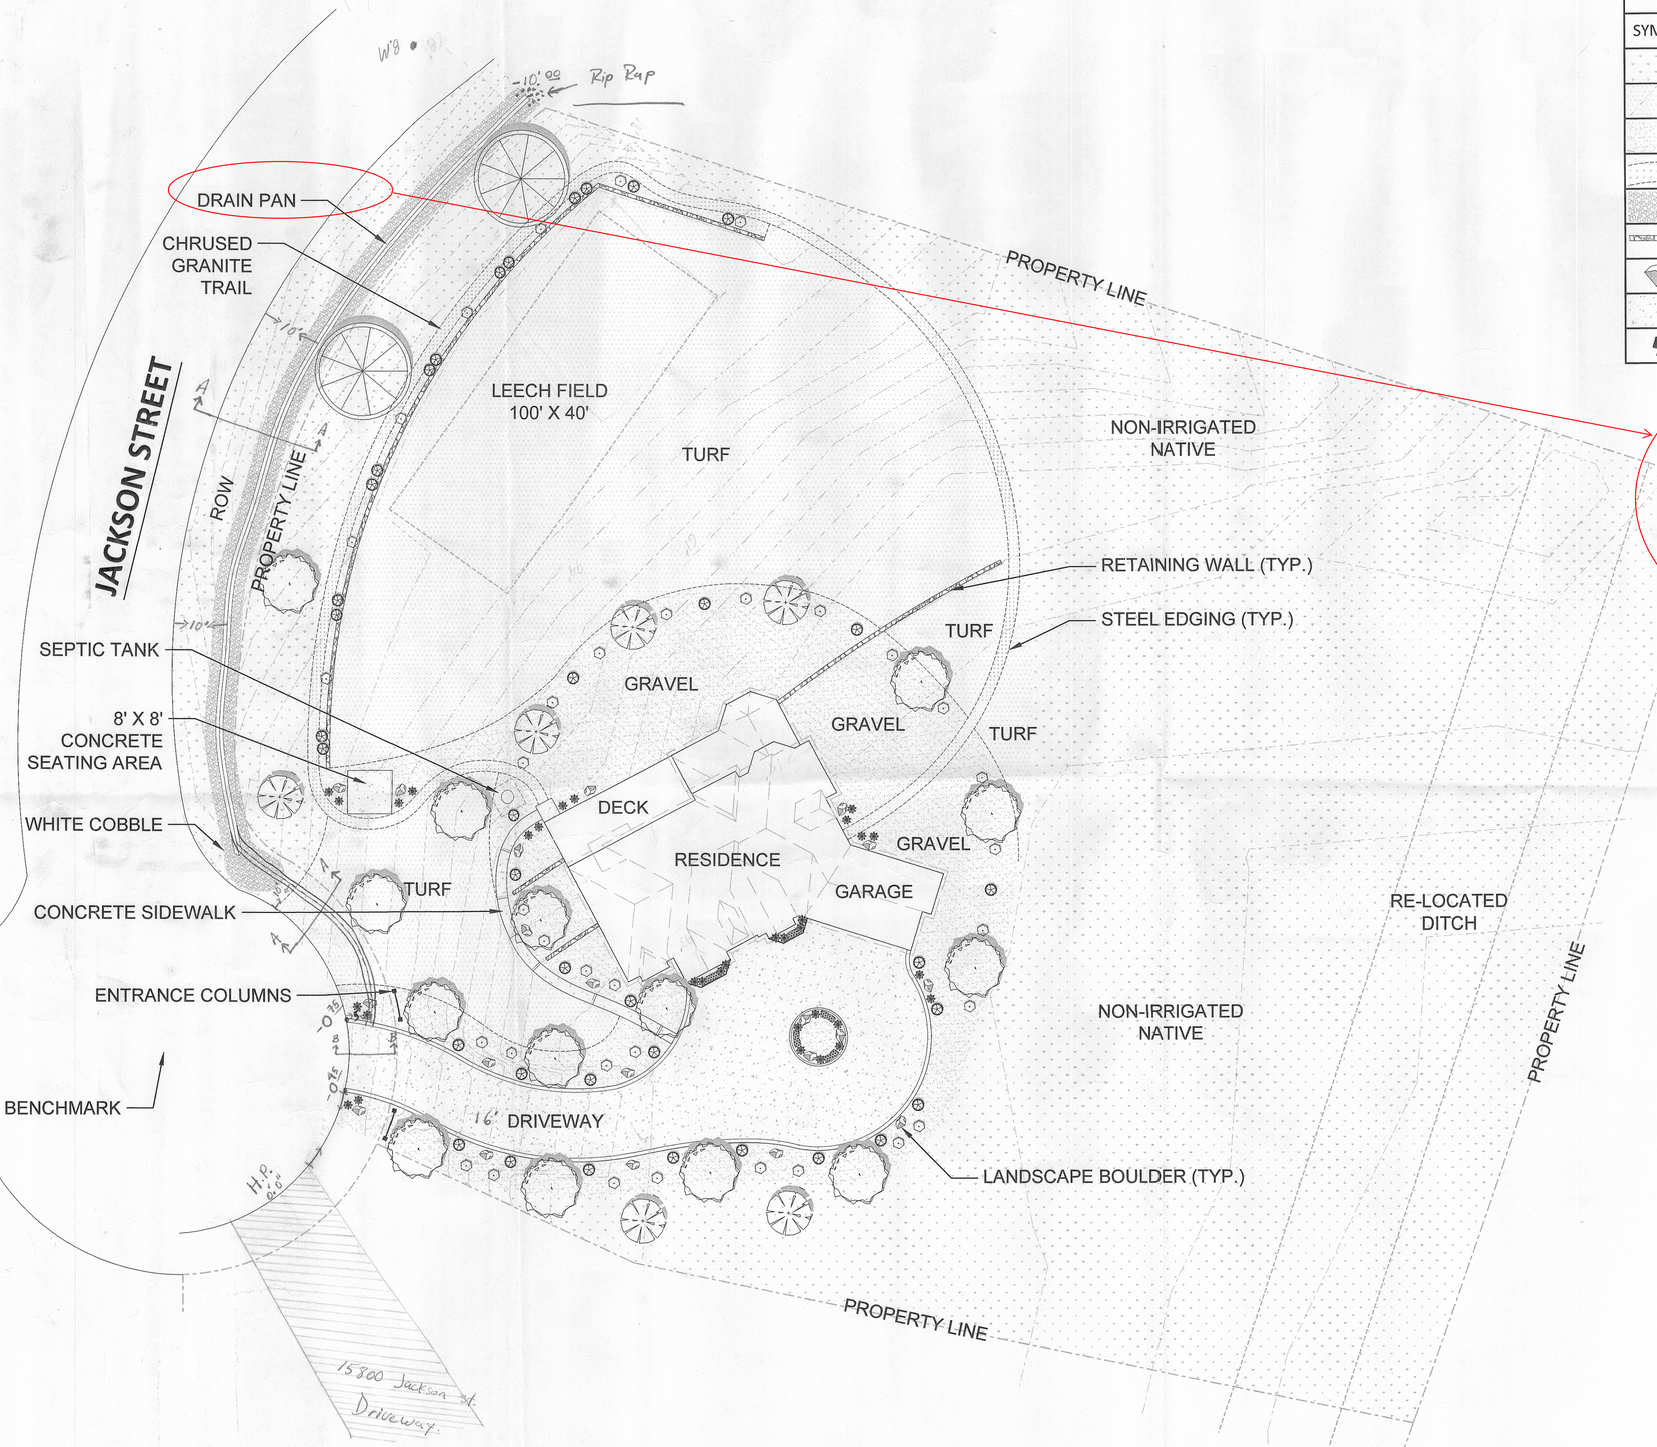

LANDSCAPE MATERIAL LEGEND

SYMBOL	DESCRIPTION	IMAGE #
	NON - IRRIGATED NATIVE	TBD
	TURF OR LOW WATER IRRIGATED SEED MIX	TBD
	COLORADO ROSE GRAVEL	2
	BLACK BREEZE CHRUSED GRANITE WALK W/ STEEL EDGING	3
	WHITE COBBLE AROUND DRAIN PAN	4
	INDIAN SUNSET BOULDER FOR RETAINING WALL	5
	LANDSCAPE BOULDER	6
	PROPOSED DRIVEWAY AND SIDEWALK CONCRETE	N/S
	DRIVEWAY COLUMNS AT THE STREET ENTRANCE	7 - 8

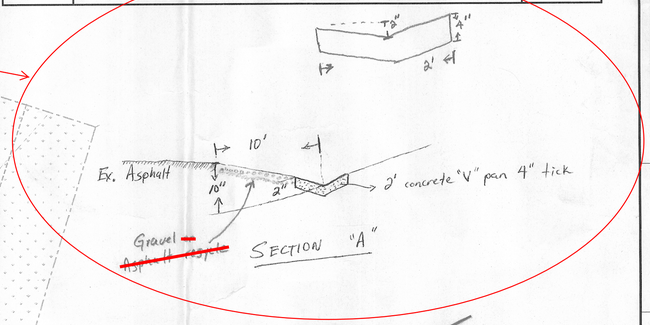

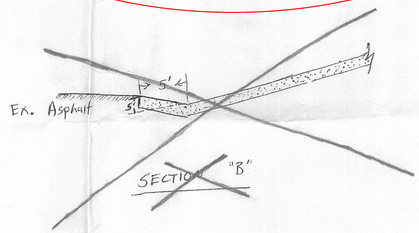

PLAN MATERIAL LEGEND

SYMBOL	DESCRIPTION	IMAGE #	DETAIL #
	PERENIALS - 1 GAL.	10 - 11	4 - 5
	TALL GRASS - 1 OR 5 GAL.	12	3
	DECIDIOUS SHRUBS - 1 OR 5 GAL.	13	3
	EVERGREEN TREES - 15 GAL.	14	1 - 2
	DECIDIOUS TREES - 2" TO 4" CAL.	15	1 - 2
	EXISTING TREES TO REMAIN	N/S	N/S
	ANNUALS - CUP	9	4 - 5

NORTH

0 10' 20' 40

SCALE-1"=20'

Know what's below.
Call before you dig.
CALL 3 BUSINESS DAYS IN ADVANCE BEFORE YOU DIG, GRADE, OR EXCAVATE FOR THE MARKING OF UNDERGROUND MEMBER UTILITIES.

LANDSCAPE PLAN

MILE HIGH DESIGN
8188 Washington street #100
Denver, Colorado 80229
720-618-2728 or Facebook/MHD HIGH
Hugo8a.ochoa@hotmail.com

ANAYA RESIDENCE
15840 JACKSON STREET
BRIGHTON, COLORADO.

REVISION: BY | DESCRIPTION | DATE

ISSUE DATE: 01/01/16

DRAWN BY: HO
CHECKED BY: HO

SHEET DESCRIPTION:
LANDSCAPE PLAN

L-1